



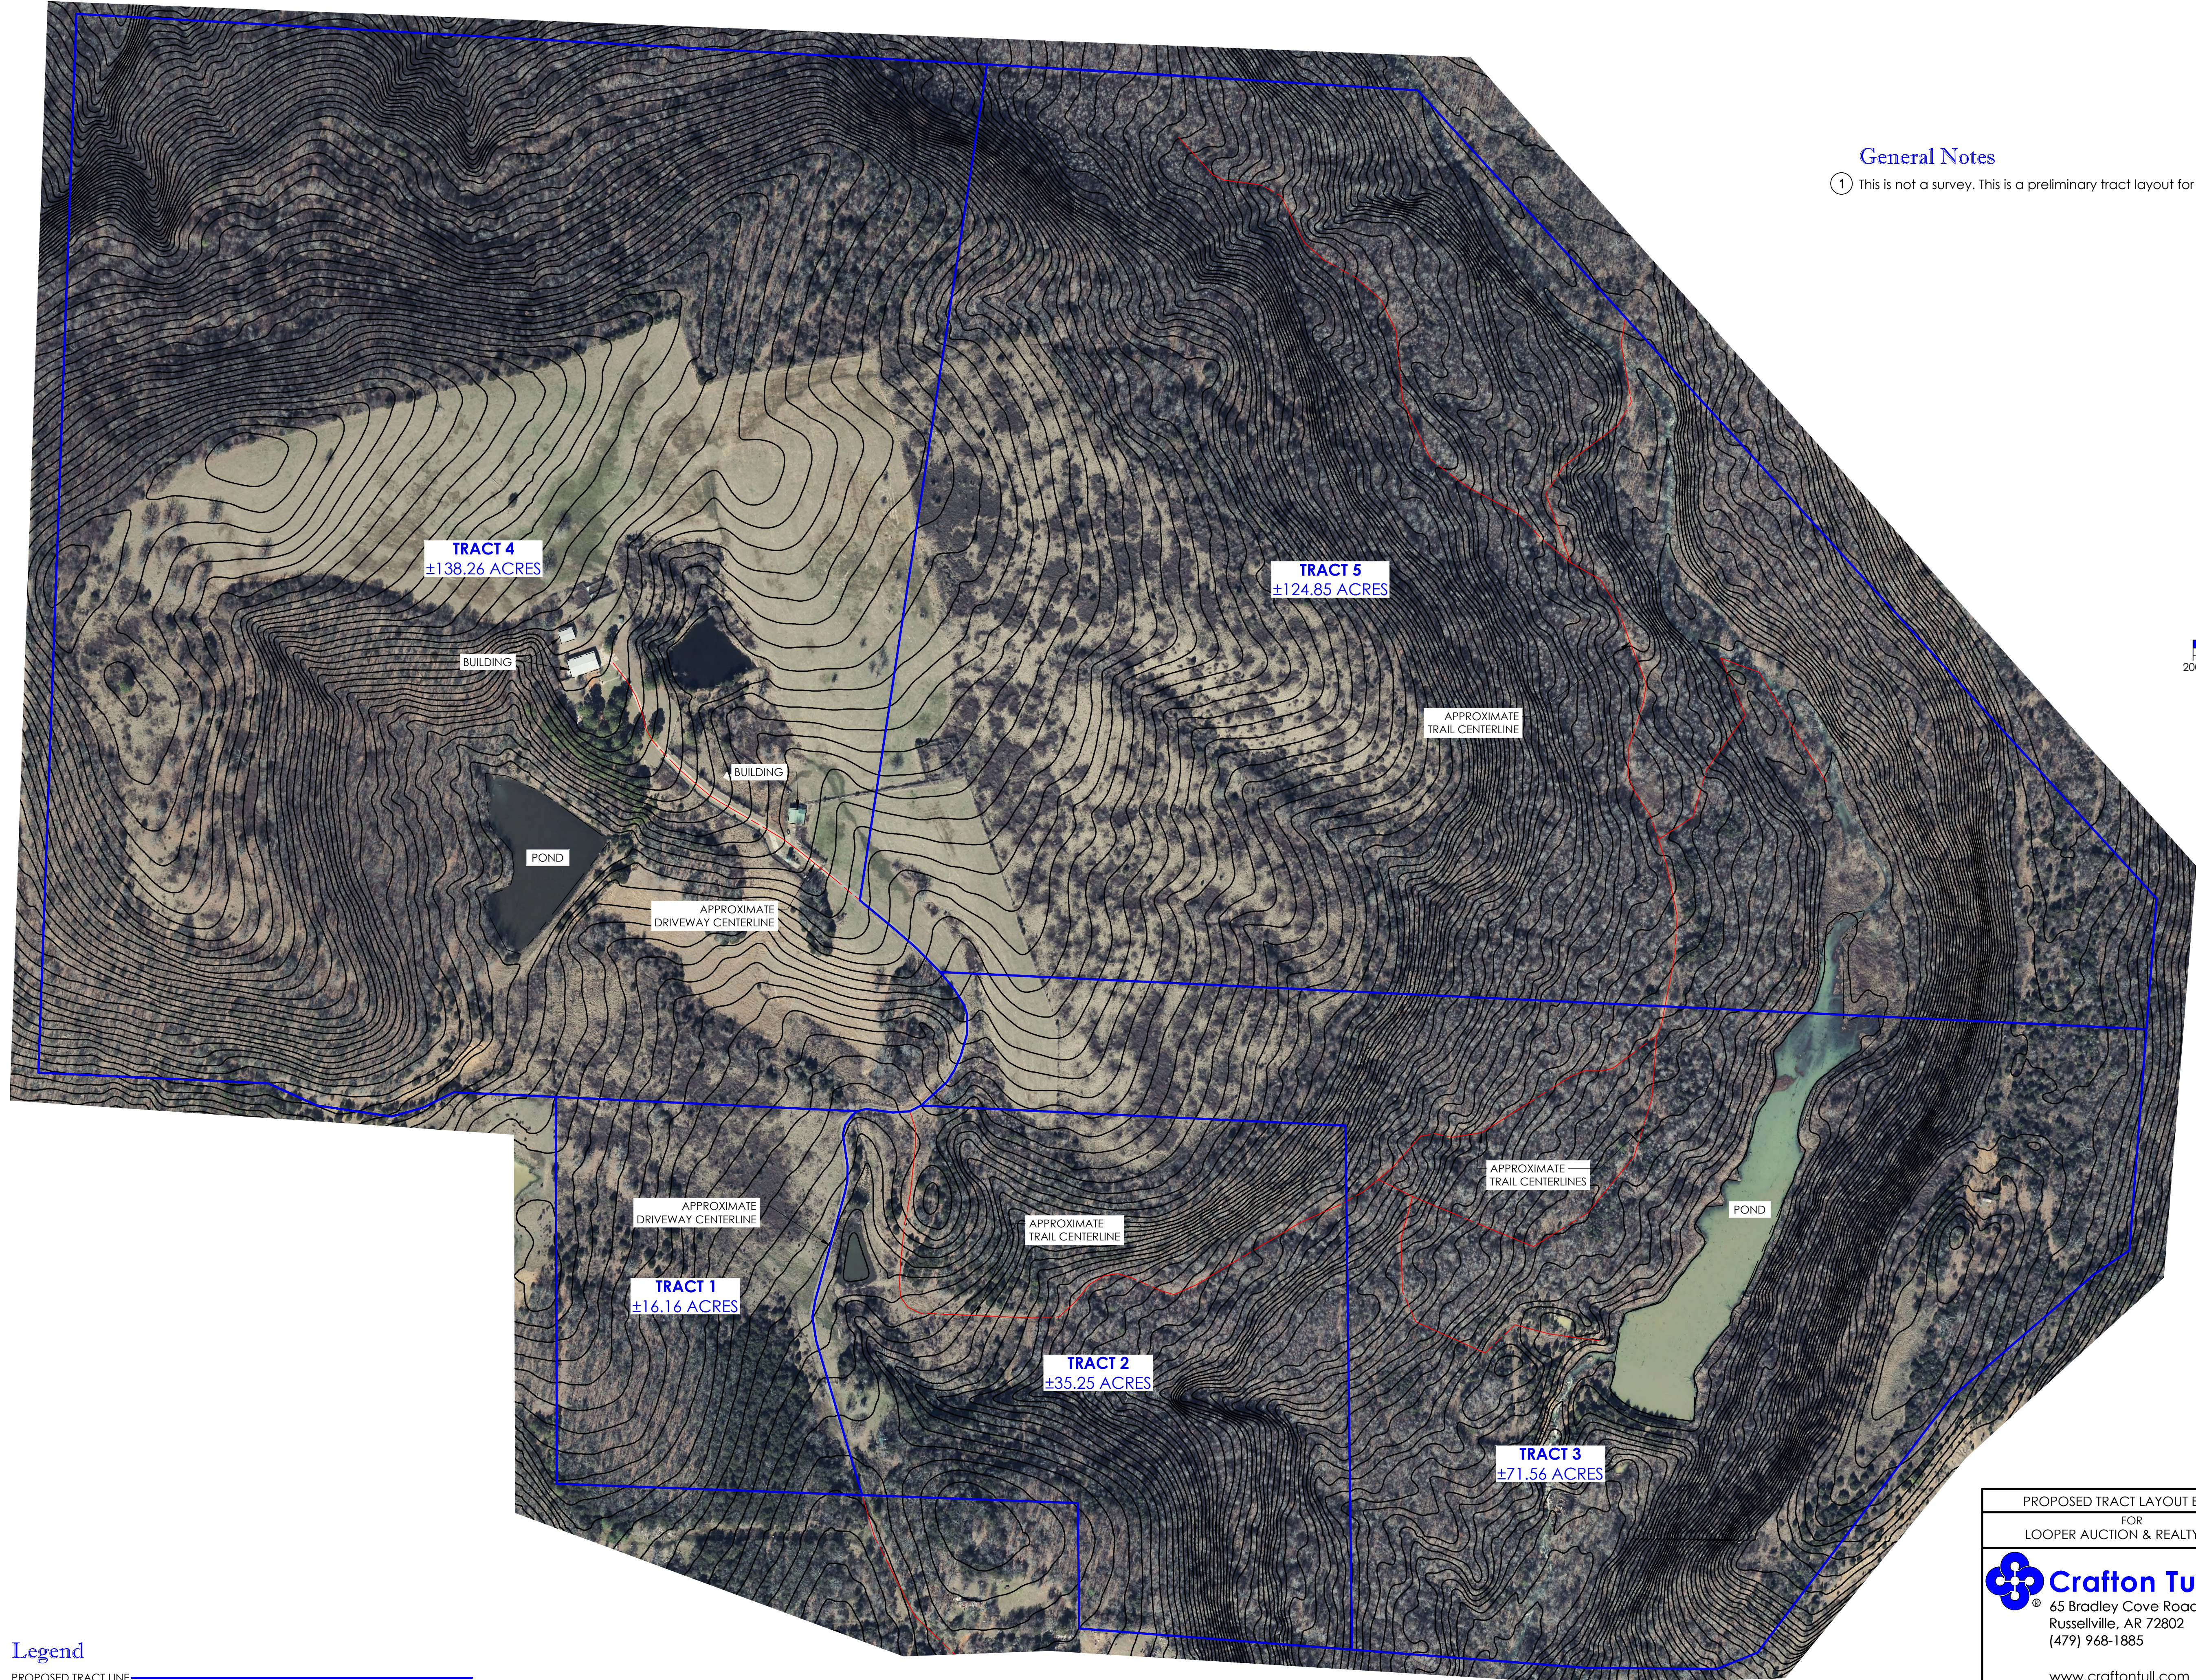

General Notes


- ① This is not a survey. This is a preliminary tract layout for planning purposes only.

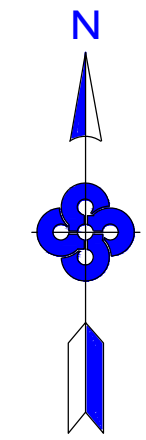

SCALE: 1" = 200'
GRAPHIC SCALE IN FEET

Legend

PROPOSED TRACT LINE

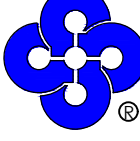PROPOSED TRACT LAYOUT EXHIBIT				PART OF SEC. 29, T11N, R30W, 5TH P.M.		
FOR				CRAWFORD COUNTY, ARKANSAS		
LOOPER AUCTION & REALTY II, LLC						
 Crafton Tull 65 Bradley Cove Road Russellville, AR 72802 (479) 968-1885 www.craftontull.com				ORIGINAL DATE	09/09/2026	
				REV #	REVISION DESCRIPTION	Date
© 2026 Crafton, Tull & Associates, Inc.						
PLOT DATE	CREW CHIEF	FIELD QC	DRAWN	QA/QC	SHEET NO	PROJECT NO
09/09/26	---	---	LSK	---	1	25703600 / LPR-26-00002

DRAWING: C:\2026\06\LOOPER\A\SURVEY\PR-26-00002_1160 OVERLOOK TRAIL PRELIMINARY DRAWING.DWG, PR-26-00002_1160.DWG
LAYOUT: LAST SAVED: 01:42:59 09/09/2026 5:26:19 PM
LAST PLOTTED: 09/09/2026 5:26:19 PM / PLOTTED BY: "VALE" ON HARD COPY ONLY